




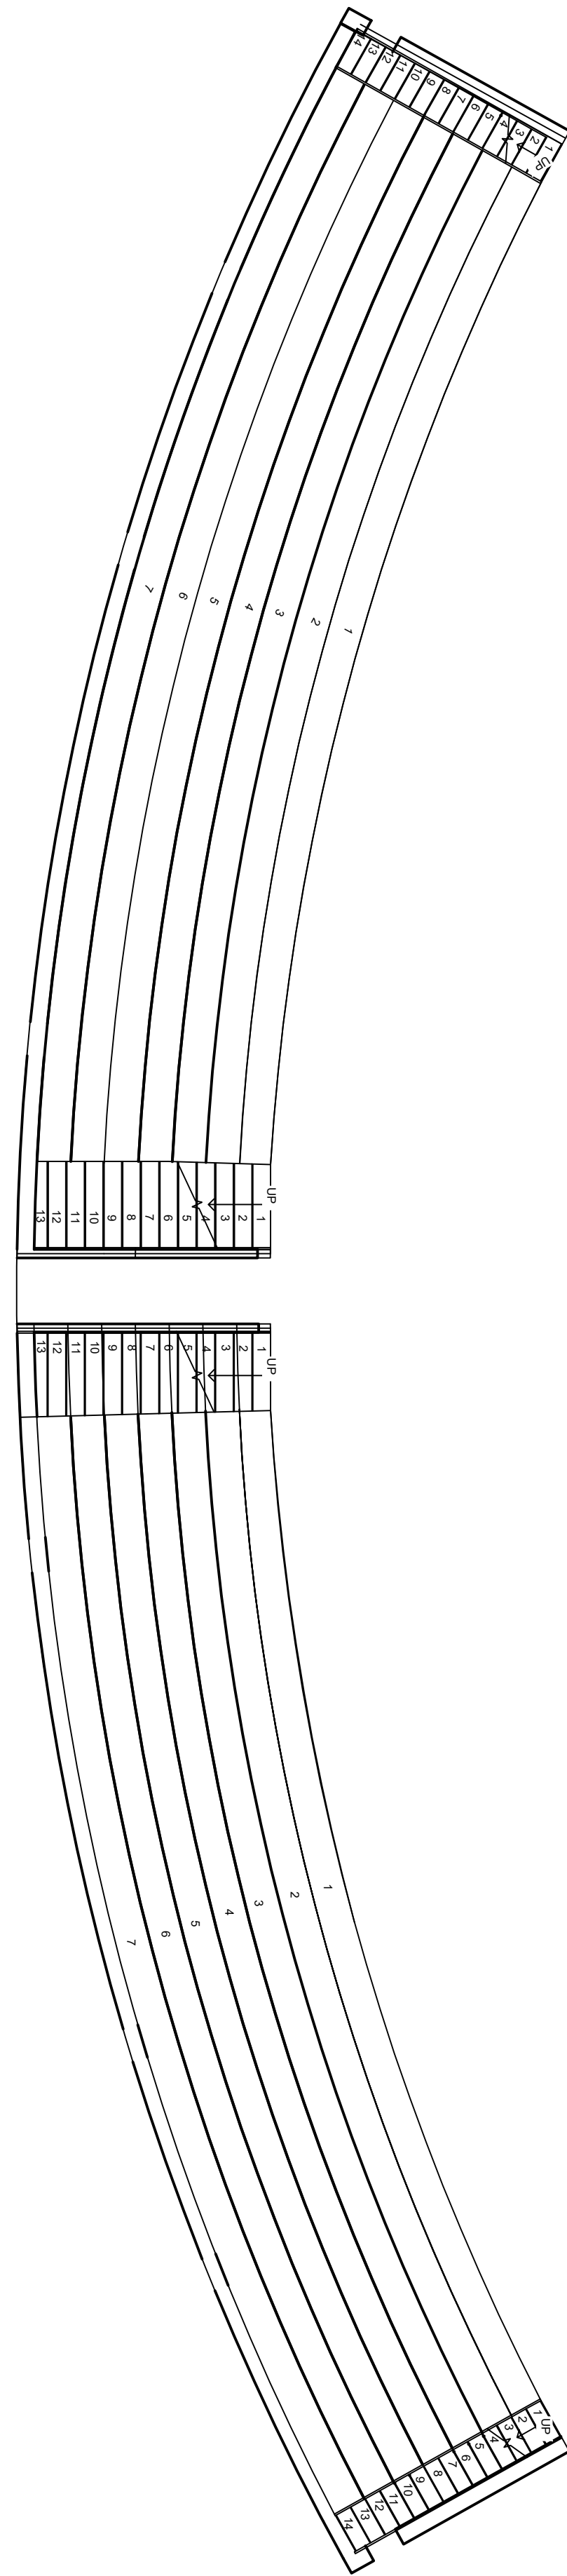


TOP VIEW PLAN

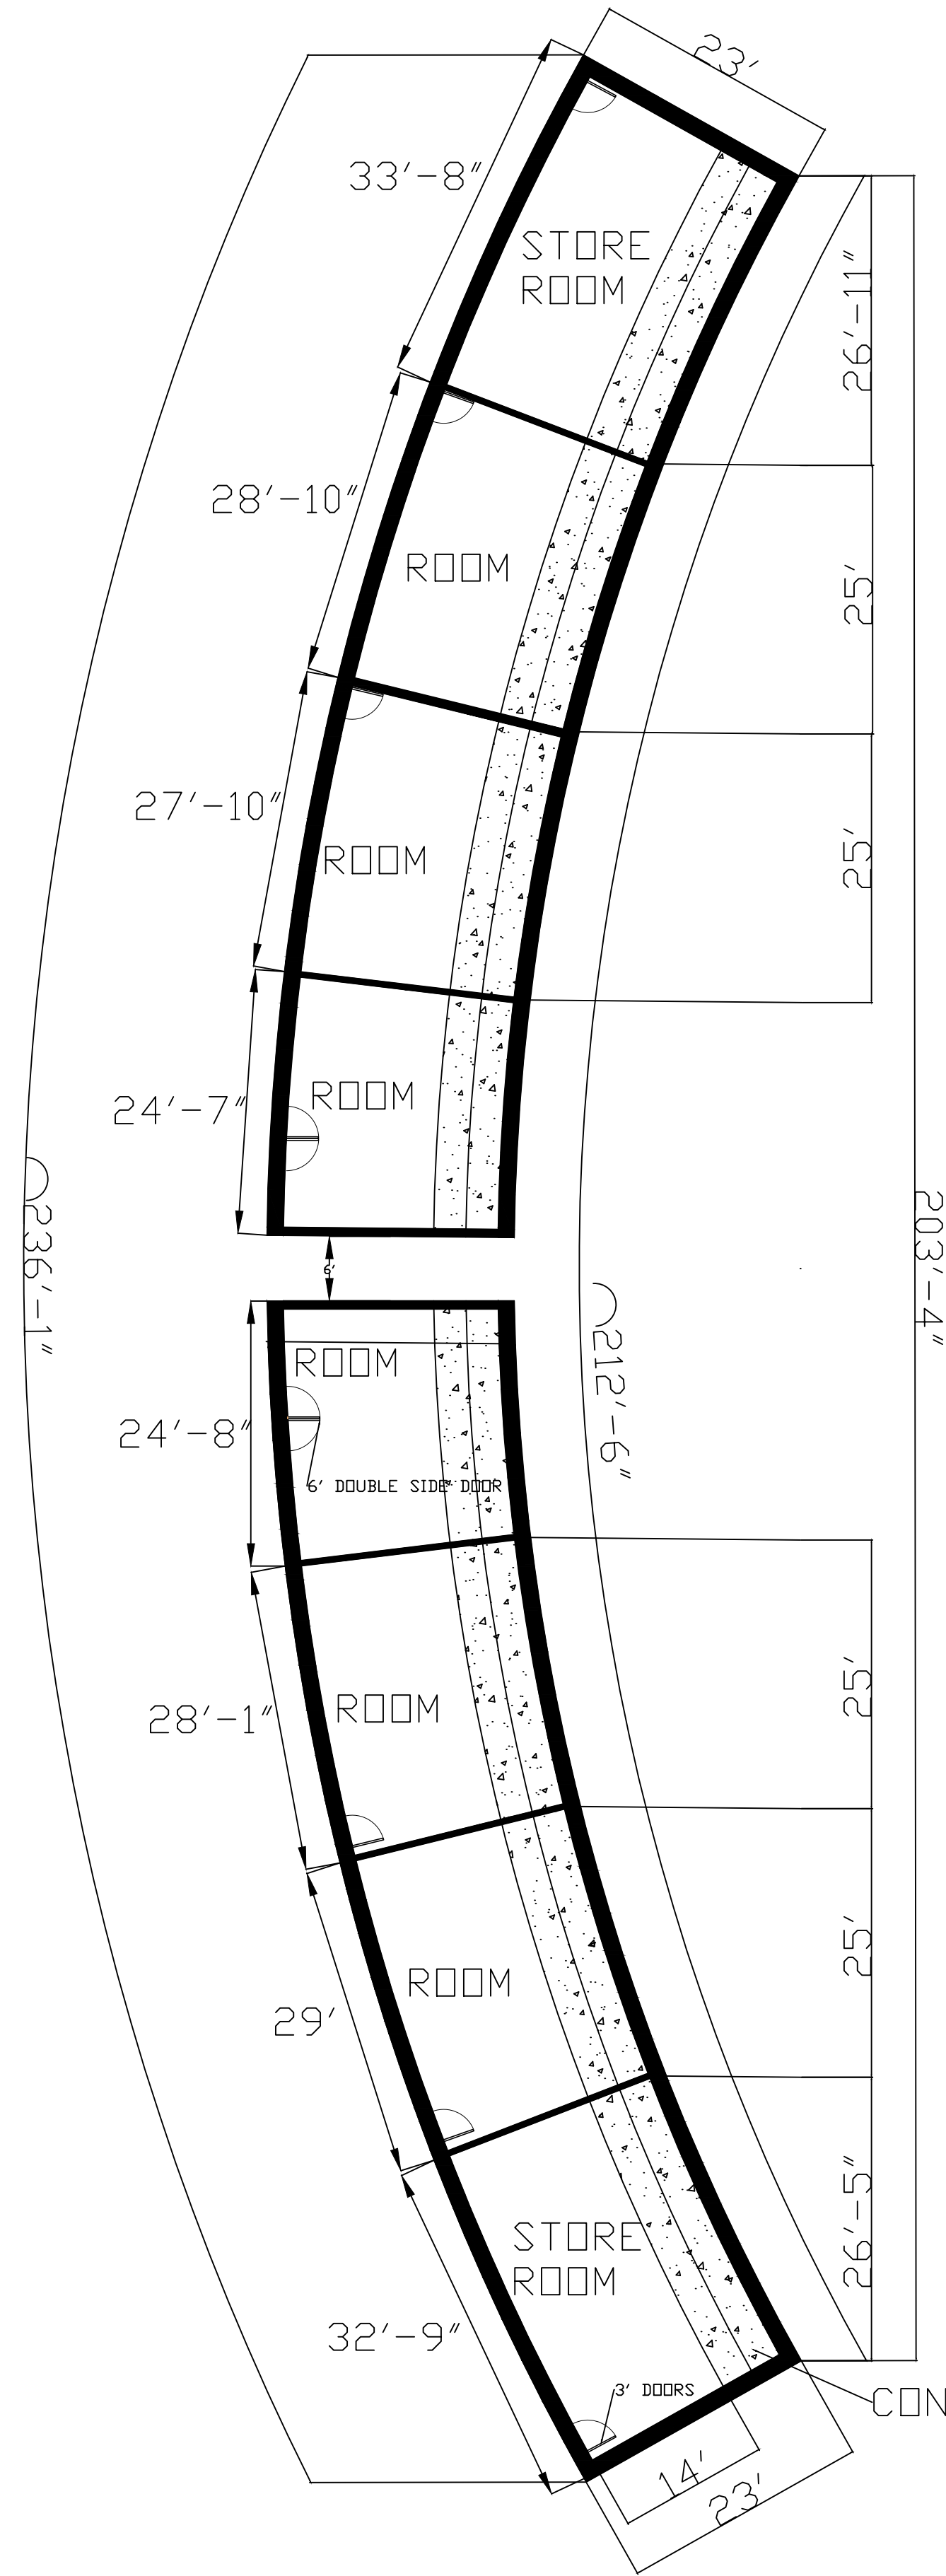

LEVEL 1 FLOOR PLAN

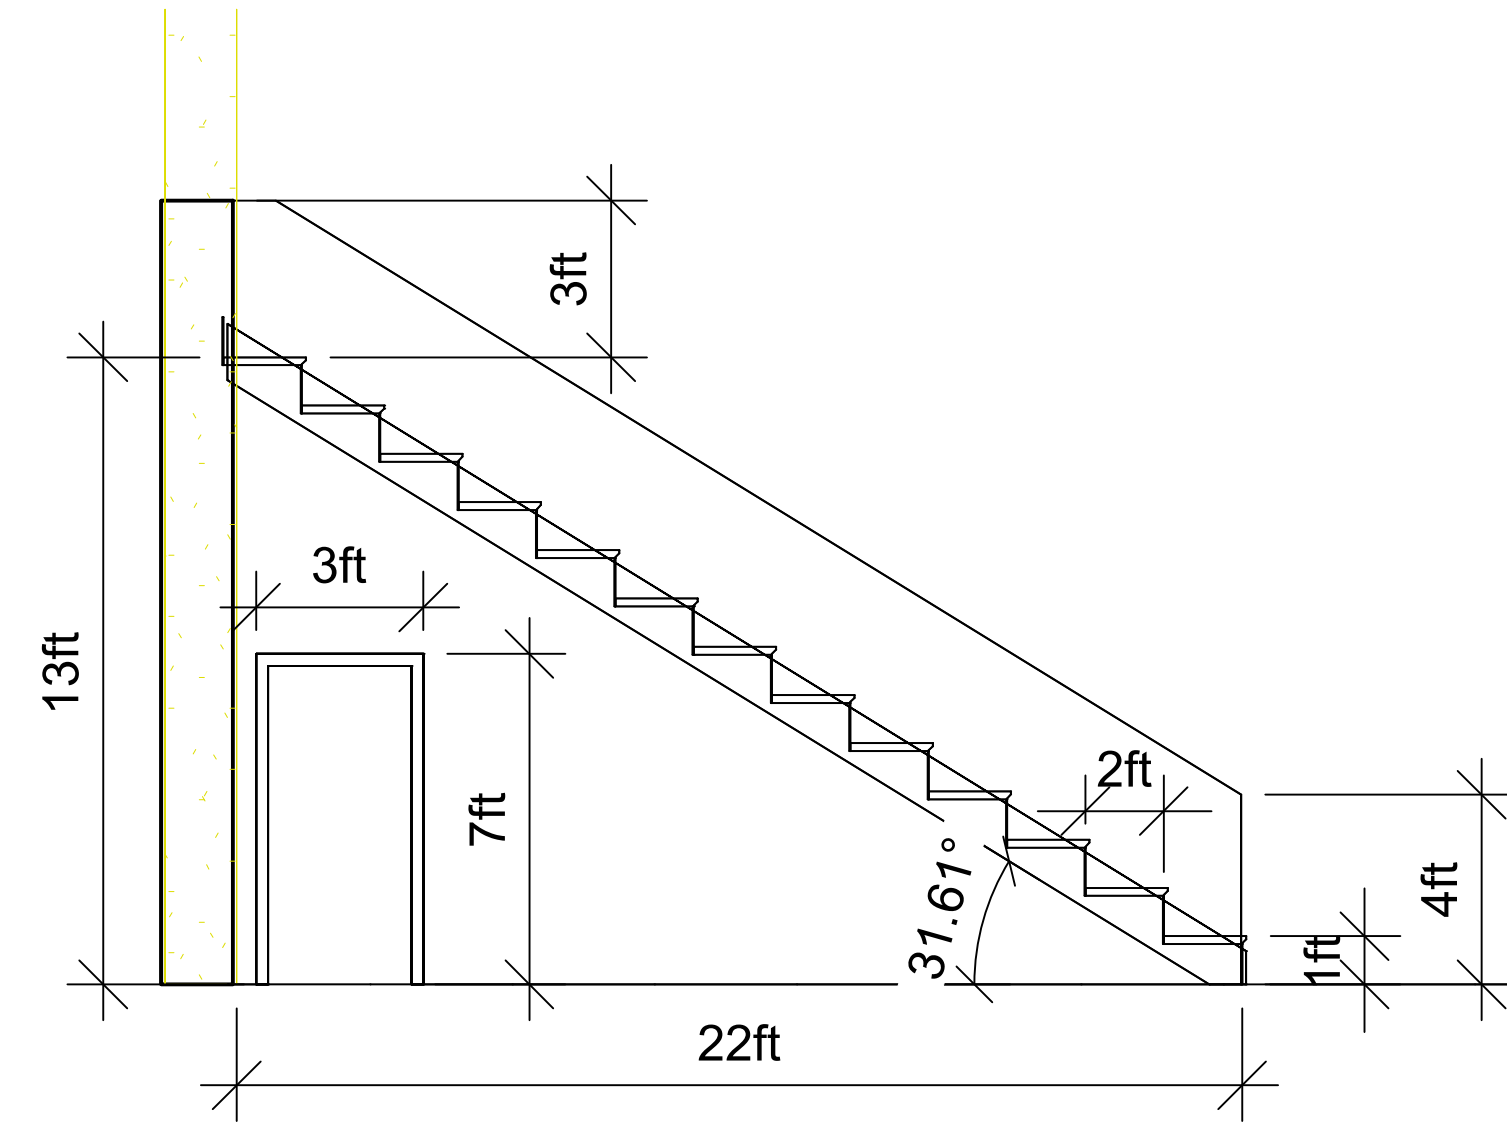

STAIRCASE SECTION PLAN

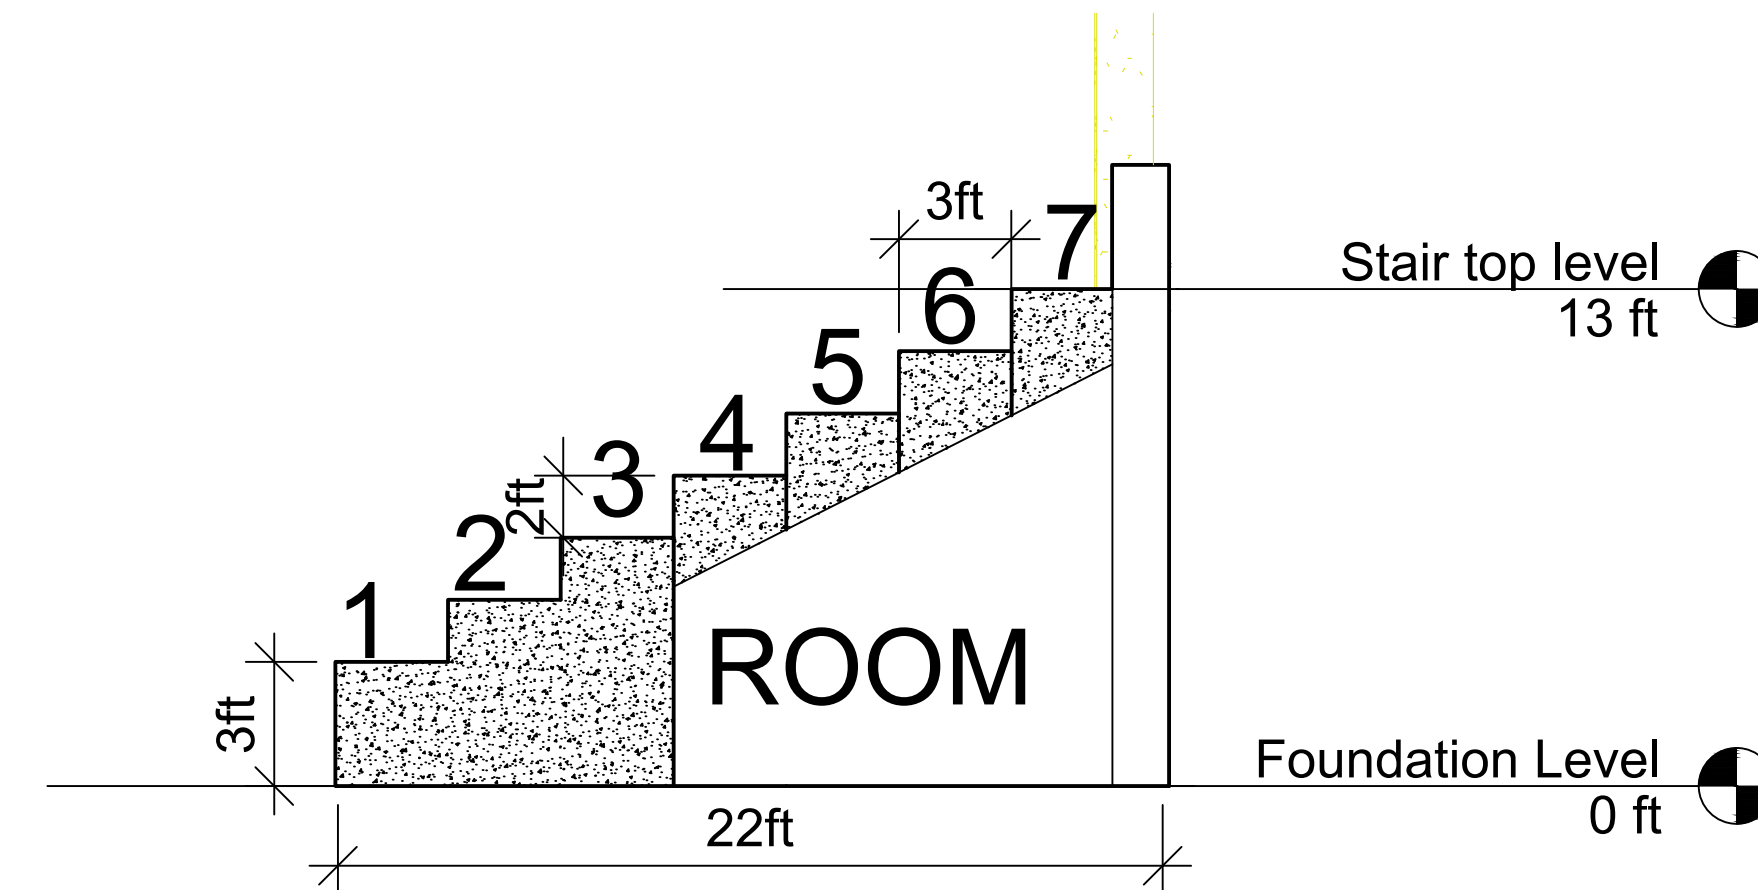

SEATING AREA SECTION PLAN



You dream, We Build

Our success comes from a steadfast commitment to aesthetic construction giving proper structural designs and Execution with cultural balance, integrity and leadership. At benchmark, we transform the construction experience giving new dimensions to modern construction. We are proud of the dedication, skills and integrity of each of our employees and their unique contribution in building our high-performance teams.

Er. Akash Sharma
Specialized in Superstructures & Execution

Er. Avinash Maurya
Design Head in Substructures, Superstructure,
Prefab Buildings, Green Building, Fire safety
Jaipur Circle

NOTE:-

1. All dimension are in Feet section plans.
2. All Architectural drawing are excluding Foundation details.
3. Floor plan are in feet, inches.

KEKRI STADIUM

Date 11-05-2023
Drawn by AVINASH MAURYA
Checked by KULDEEP SINGH CHAUHAN

ARCHITECTURE PLAN

Scale